FED. RD. DIV. NO.	STATE	COUNTY	PROJECT ID	ROUTE NO.	SHEET NO.
3	S.C.	GREENVILLE	0037686	S-164	17B

CONSTRUCTION PLANS

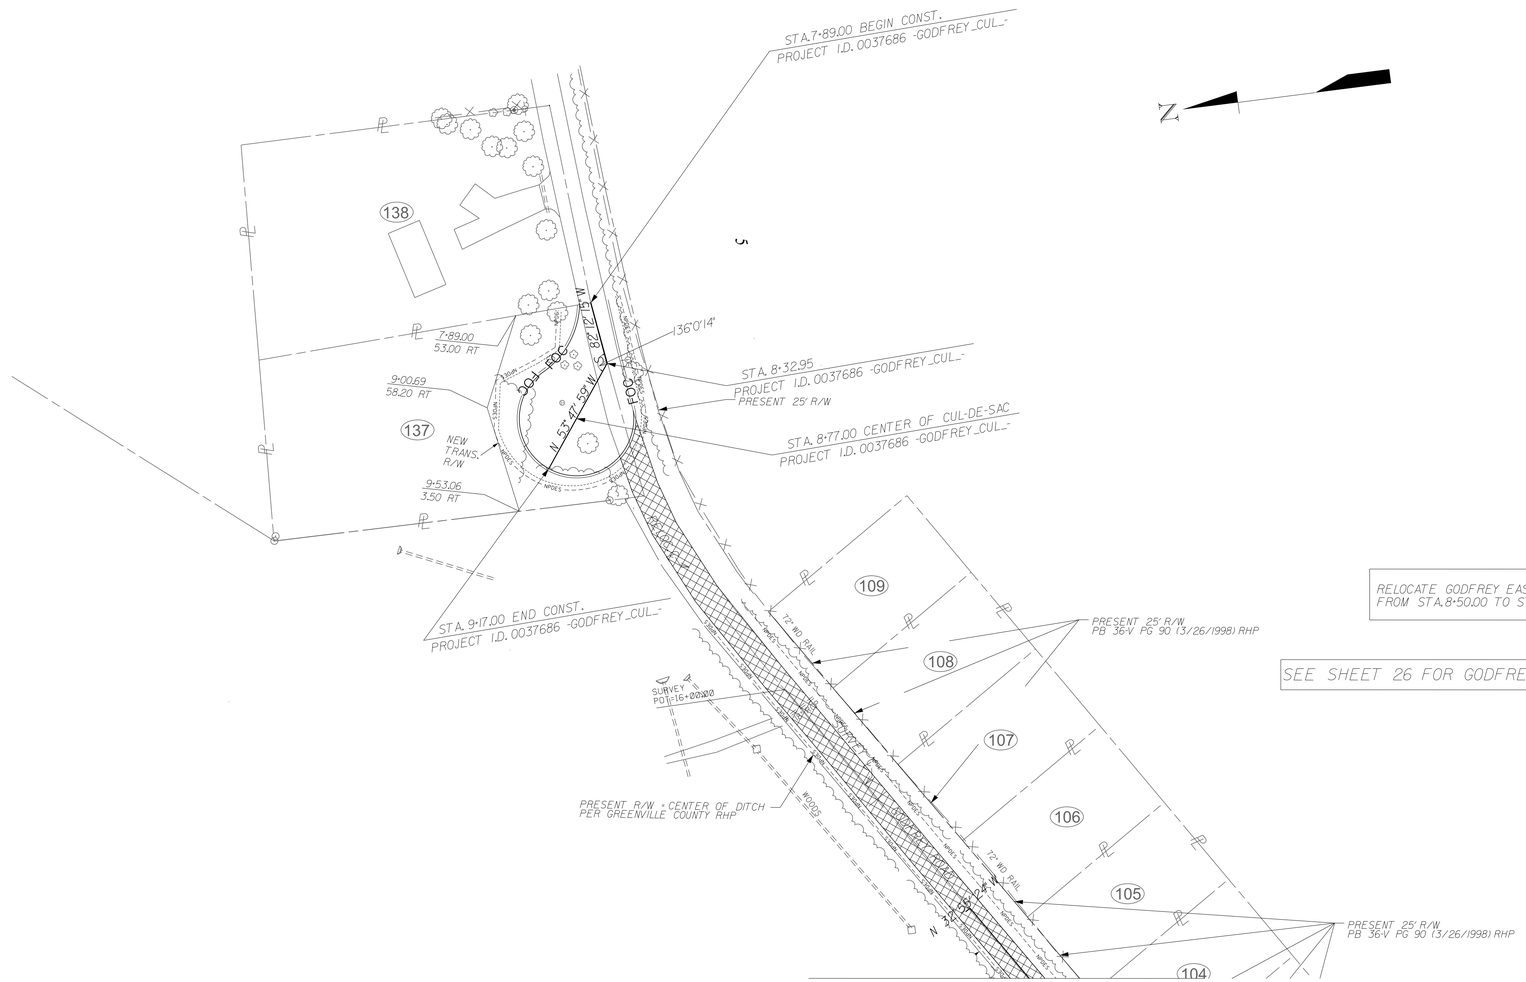

MATCH TO SHEET NO. 13
-SURVEY GODFREY EAST- STA. 13+35.75

ALIGNMENT CONTROL CAN BE FOUND ON REFERENCE DATA SHEETS 5A - 5I.

50 0 50 100
scale feet

V&M
Vaughn & Melton
Consulting Engineers
Asheville, North Carolina 828 253 2796
Charlotte, North Carolina 704 357 0488
Tri-Cities, Tennessee 423 467 8401
Knoxville, Tennessee 865 546 5800
Middlesboro, Kentucky 606 248 6600
Spartanburg, South Carolina 864 574 4775

Copyright © 1994 Vaughn & Melton, Inc.
All Rights Reserved

REV. NO.	BY	DATE	DESCRIPTION OF REVISION
2	V&M - CSE	1/10/17	REVISED R/W
1	V&M - CSE	12/22/16	ADDED TRACT #137

TOPO. _____ DATE _____
DWG. _____ DATE _____
R/W _____ DATE _____
RPG 4 - UPSTATE

SOUTH CAROLINA
DEPARTMENT OF TRANSPORTATION
ROAD DESIGN COLUMBIA, S.C.

S-164 /BATESVILLE ROAD
PLAN SHEET

SCALE 1"=50' RTE. S-164 DWG. NO. PNI

BORDER1.50.DGN